KEYNOTES

1	GC TO WIRE FOR EQUIPMENT AND POS DATA
2	HOOD CONTROL REFER TO ELECTRICAL
3	INSTALL K1 FIRE EXTINGUISHER TO BE RECESSED IN WALL
4	INSTALL 4A-40BC FIRE EXTINGUISHER
5	GC TO PROVIDE OUTLET FOR RICE WARMER AT SERVICE TABLE
6	EXISTING ELECTRICAL PANEL TO BE REMOVED
7	EXISTING CEILING BULK HEAD TO REMAIN
8	SECURITY GRILL BY UNIVERSITY GC TO REPORT ANY DISCREPANCIES PRIOR TO CONSTRUCTION

GENERAL NOTES

1. GC SHALL VERIFY ALL DIMENSIONS PRIOR TO BEGINNING CONSTRUCTION AND REPORT ANY DISCREPANCIES TO THE ARCHITECT OF RECORD.

2. HAND SINK PROVIDED BY PRG. GC SHALL PROVIDE SOAP, TOWELS FOR PRG PROVIDED HAND SINK AND SS SANITIZER BUCKET SHELF

3. SS HOT WELLS SERVICE TABLE IS A STAND ALONE UNIT AND SITS HIGHER AND OVERLAPS COUNTERTOP, SEE DETAILS.

4. SS ELECTRICAL WALL (BOLTED OR CORE DRILLED) IS SUPPLIED BY PANDA VENDOR.

5. FOOD BINS ON CASTERS: SUGAR, STARCH, RICE, SALT

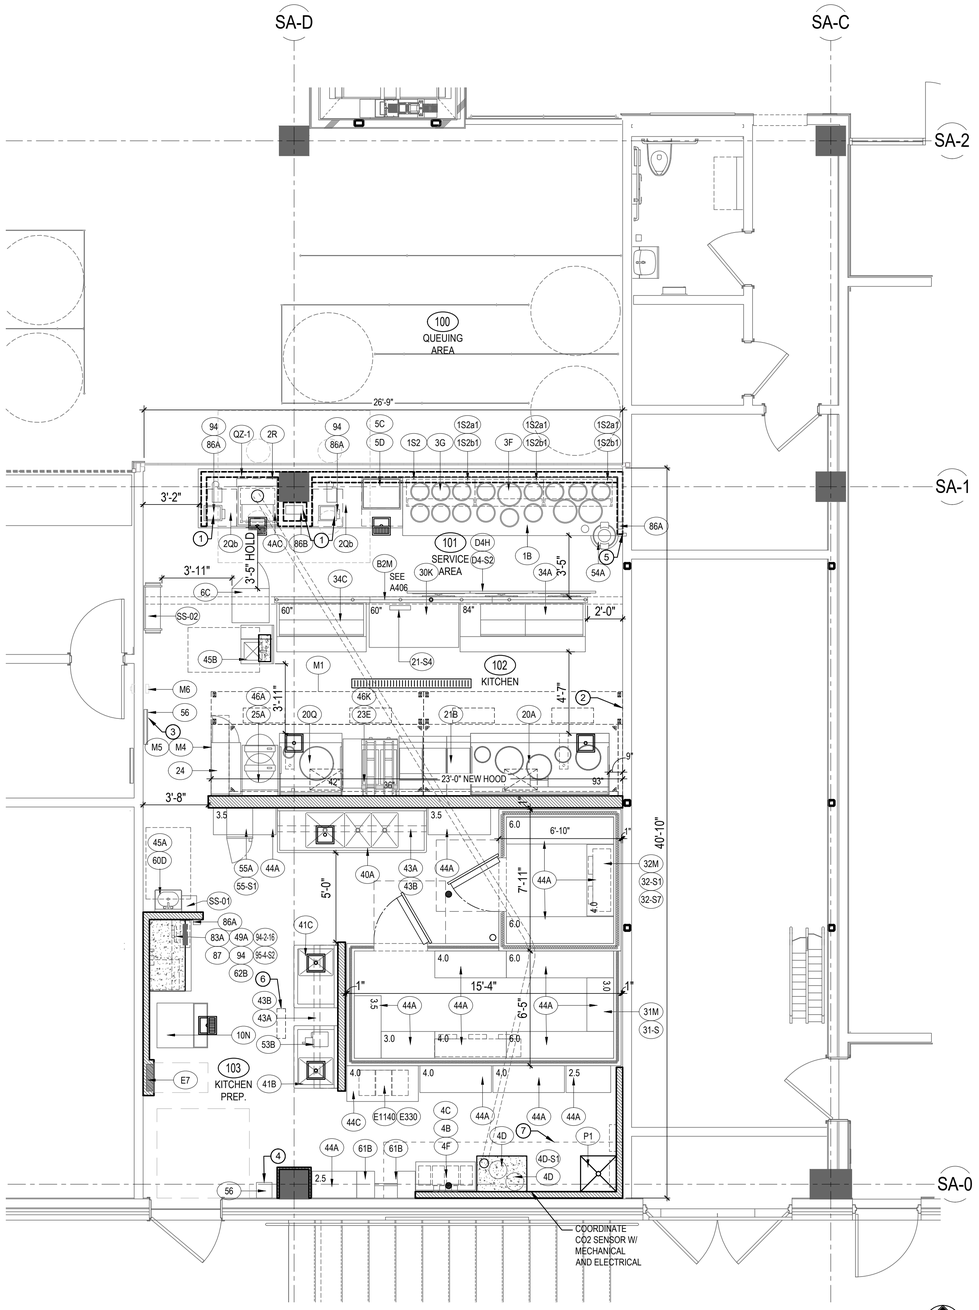

KITCHEN PLAN

Scale= 1/4" = 1'-0"

1

A-101

PANDA RESTAURANT GROUP INC.
1683 Walnut Grove Ave.
Rosemead, California
91770
Telephone: 626.799.9898
Facsimile: 626.372.8288

All ideas, designs, arrangement and plans indicated or represented by this drawing are the property of Panda Express Inc. and were created for use on this specific project. None of these ideas, designs, arrangements or plans may be used by or disclosed to any person, firm, or corporation without the written permission of Panda Express Inc.

REVISIONS:

ISSUE DATE:

Construction/ Bid Set	01-21-2022
Permit Set	09-02-2021

DRAWN BY: TD

PANDA PROJECT #: U1-22-D7112
ARCH PROJECT #: JCDT19-0504

NORR
ARCHITECTS ENGINEERS PLANNERS

PANDA EXPRESS

Georgia Institute of Technology - Relocation
350 Ferst Drive NW
Atlanta, GA 30332

A-101

KITCHEN PLAN

CONSTRUCTION/ BID SET - 01-21-2022