OUTDOOR FURNITURE & ARCH. ELEMENTS

OC1	OUTDOOR CHAIR		PANDA VENDOR	22-7/8" x 22-1/2"x 35-3/8" / (17-3/8")	
OT1	4 TOP OUTDOOR TABLE		PANDA VENDOR	48" x 24"x 30"	
OT2	4 TOP OUTDOOR TABLE (ADA)		PANDA VENDOR	48" x 24"x 30"	
OT3	2 TOP OUTDOOR TABLE		PANDA VENDOR	24" x 24"x 30"	
OW1	OUTDOOR WASTE BIN		PANDA VENDOR	23" x 23-1/4" x 44-5/8"	
OW2	OUTDOOR WASTE BIN	ALUMINUM	PANDA VENDOR	22-1/2" x 22-1/2" x 45"	
F5a	UMBRELLA & BASE (7')	TOP: SUNBRELLA , CANVAS JOCKEY RED POLE : ALUM. MARINE SATIN ANODIZED BASE: 24" DIA. 75LB GALV. STEEL BASE	TUUCI	7' HEX x 96" H	
F5b	SINGLE POST PYRAMID UMBRELLA (12')	TOP: FABRIC TOP, PVC 502 FERRARI PRECONTRAINT POLE : BLK. 5.0 GA TRD TUBING BASE: 8" SQ. PLATE ON CONC. FOOTING, SEE DETAIL	USA SHADE	12' SQ. x 10' 5-12/"H	

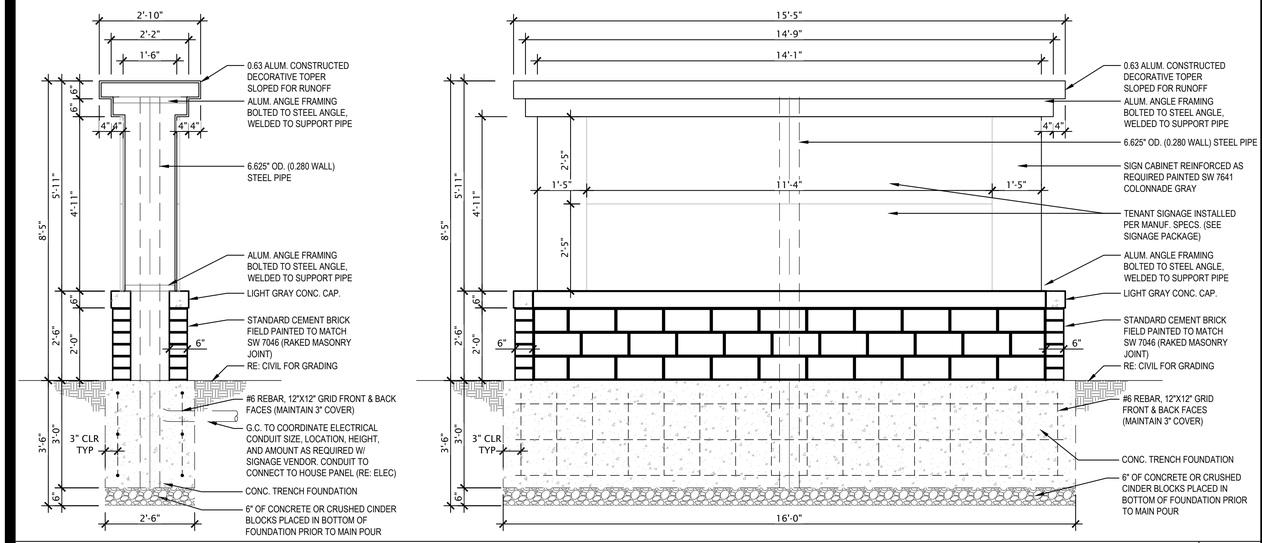

MONUMENT SIGN FOUNDATION | 6

Scale= 1/2" = 1'-0" | A-405

NOT USED | 5

Scale= 1/8" = 1'-0" | A-405

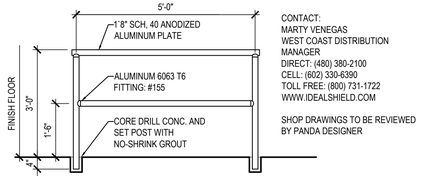

CONTACT:
MARTY VENEGAS
WEST COAST DISTRIBUTION MANAGER
DIRECT: (480) 380-2100
CELL: (602) 330-6390
TOLL FREE: (800) 731-1722
WWW.IDEALSHIELD.COM

SHOP DRAWINGS TO BE REVIEWED BY PANDA DESIGNER

APPLICABLE RAILING AREAS:

1. PATIO IS ADJACENT TO DRIVE AISLE OR DRIVE THRU LANE WITHOUT ANY LANDSCAPE BUFFER.
2. PATIO AREA AND ADJACENT GRADES ARE MORE THAN 6" DIFFERENCE IN HEIGHT.
3. PROJECT THAT REQUIRES ADA ACCESSIBLE RAMP AND RAILING.

RAILING ELEVATION DETAIL | 4

Scale= 1/2" = 1'-0" | A-405

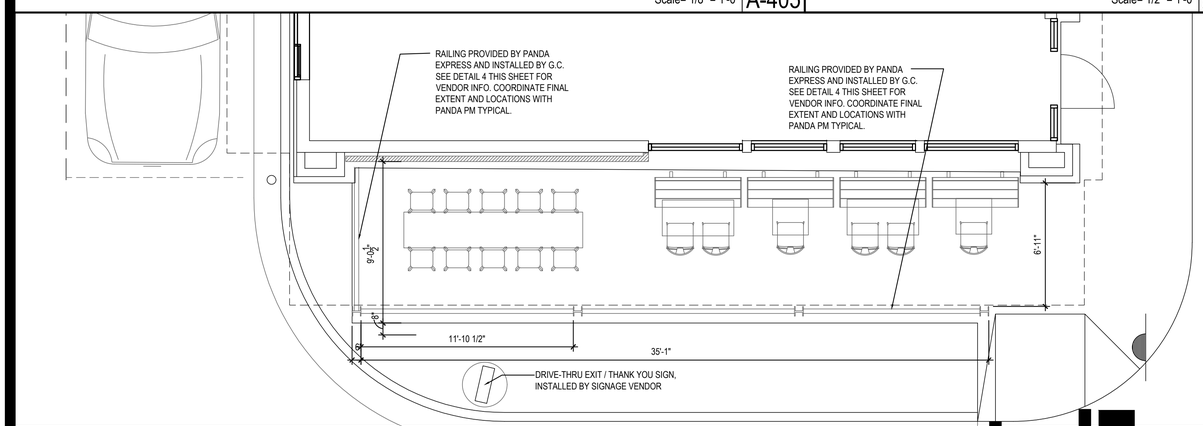

PATIO FURNITURE | 2

Scale= 1/4" = 1'-0" | A-405

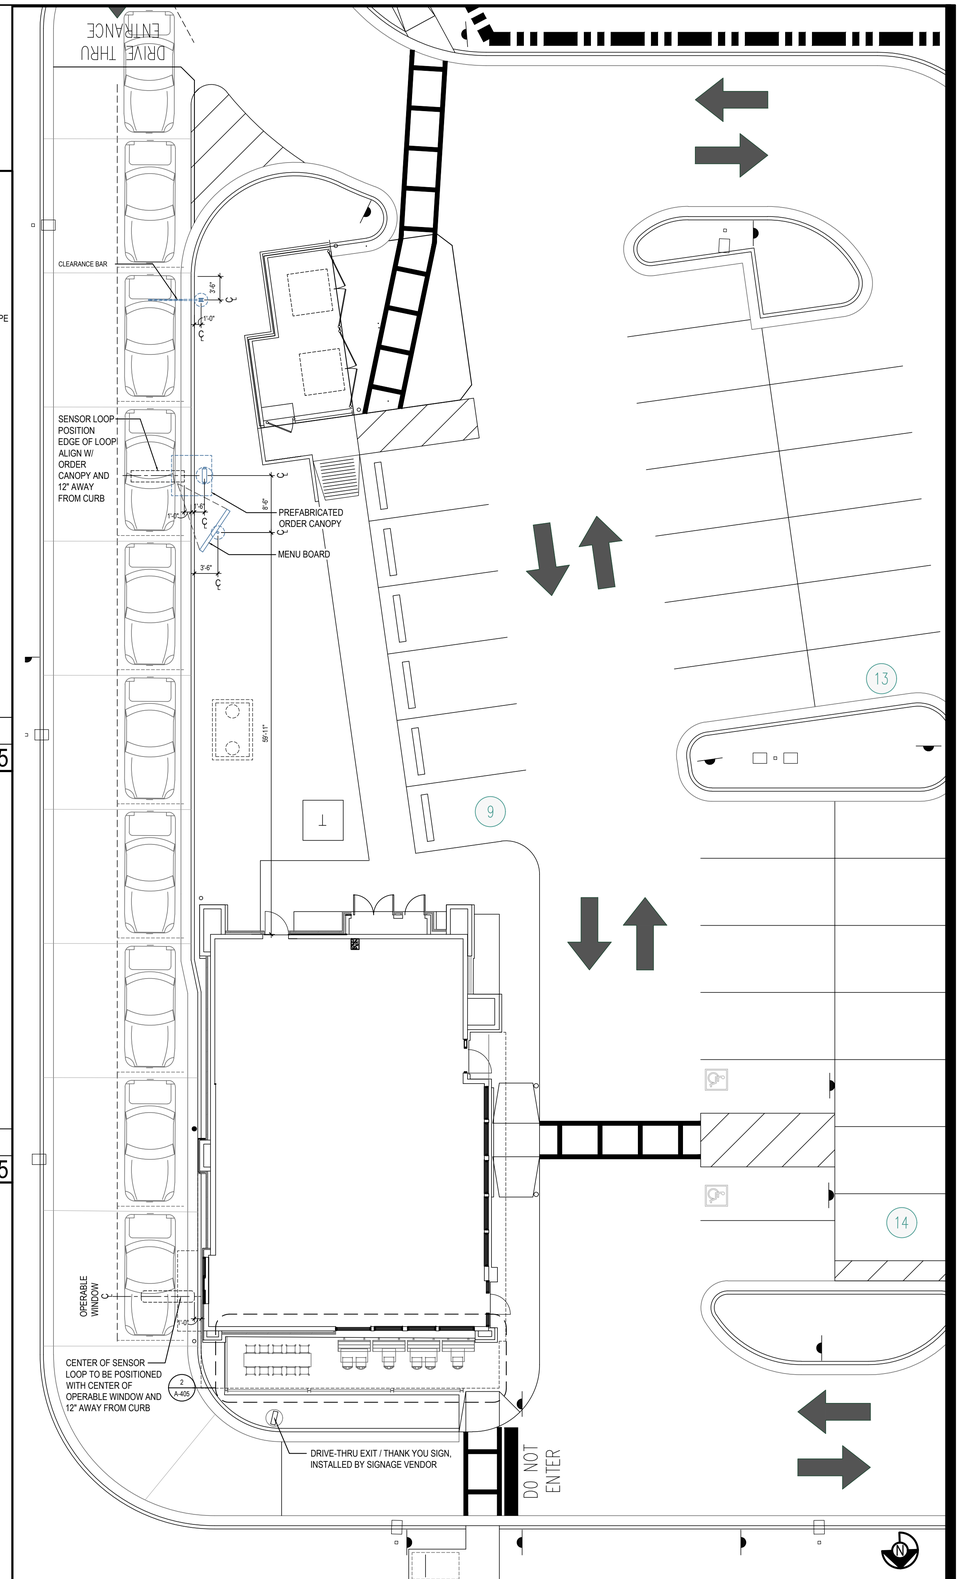

DRIVE - THRU MENU BOARD LOCATION | 1

Scale= 3/32" = 1'-0" | A-405

PANDA EXPRESS, INC.
1683 Walnut Grove Ave.
Rosemead, California
91770
Telephone: 626.799.9898
Facsimile: 626.372.8288

All ideas, designs, arrangement and plans indicated or represented by this drawing are the property of Panda Express Inc. and were created for use on this specific project. None of these ideas, designs, arrangements or plans may be used by or disclosed to any person, firm, or corporation without the written permission of Panda Express Inc.

REVISIONS:

ISSUE DATE:

	STATE PERMIT	06.07.21

DRAWN BY: CSW

PANDA PROJECT #: D8060

ARCH PROJECT #: JCDT20-0240

AMY LYNN CONTI REGISTERED No. AR12000032 STATE OF INDIANA ARCHITECT

6/7/21

NORR ARCHITECTS ENGINEERS PLANNERS

PANDA EXPRESS

TRUE WARM & WELCOME
390 W Spring Mill Pointe Dr.
Westfield, IN 46074

A-405

ARCHITECTURAL DETAILS
DRIVE THRU

TRUE WARM & WELCOME 2300 R5