CORNER NOTES:

⑤ NE CORNER SECTION 23 FOUND 4" DIA. ROTTED WOOD POST IN 2.5" DIA. R.M. SET 5/8" O.D. REBAR W/TAG R.C.E. #30029 IN R.M. NEXT TO POST; FROM WHICH BEARS A:

PIÑON 26" DIA., S 6°30" W @ 37.5' W/ U.S.F.S. K-TAG MARKED: T1S R29E, R1. SEC. COR., ARENHOLTZ 10-30-50. 14/13 23/24

PIÑON 30" DIA. N 15°00'E @ 37' W/ U.S.F.S. K-TAG, MARKINGS ILLEGIBLE.

PIÑON 24" DIA. N 31°00' E @ 45' W/ U.S.F.S. K-TAG, MARKINGS ILLEGIBLE.

PIÑON 24" DIA. S 75°30'E @ 33.7' W/ U.S.F.S. K-TAG, MARKED: SEC. 14, T.1S., R.29E, ARENHOLTZ, 10-30-50. A BLAZE WAS FND 3' ABOVE BASE OF TREE, NO LEGIBLE MARKINGS ON BLAZE.

⑥ FND S 1/4 COR. SEC. 26, CHANNEL POST IN MOUND OF STONE.

⑦ SE CORNER SEC. 26. FOUND 3/4" I.P. IN MOUND OF STONE. 36" DIAM. PINE BEARING TREE WITH U.S.F.S. "K" TAG COR. BRS. N 47° W, 03 LKS. 11/13/50"

⑧ N 1/4 CORNER SECTION 25. FOUND OLD STONE MOUND ON SLOPE INCLUDING ROTTED REMAINS OF SMALL TREE IN MOUND. BASE OF DOWN 14" DIAM. PINYON BEARS S 45° W 81'. NEW BEARING OBJECTS AS FOLLOWS: 3' DIAM. STONE S 24° W, 33'; CLUMP OF BOULDERS 10' DIAMETER N 18° W; 18" DIAMETER FORKED PINYON N 61° W 26'. REBUILT STONE MOUND.

⑨ "SW CORNER LAVA #4" FOUND 4" X 4" POST

⑩ "WEST CENTER LAVA #4" FOUND 4" X 4" POST & CLAIM NOTICE "LAVA #4"

⑪ "NW LAVA #4" - FOUND 4" X 4" POST "SW LAVA #5"

⑫ "W. CENTER LAVA #5" FOUND 4" X 4" POST

⑬ FOUND 4" X 4" POST "SW LAVA #6 NW LAVA #5"

⑭ "W CENTER LAVA #6" FOUND 4" X 4" POST

⑮ "NW LAVA #6" FOUND 4" X 4" POST

SEC. 27, T. 1 S., R. 29 E., M.D.B. & M.

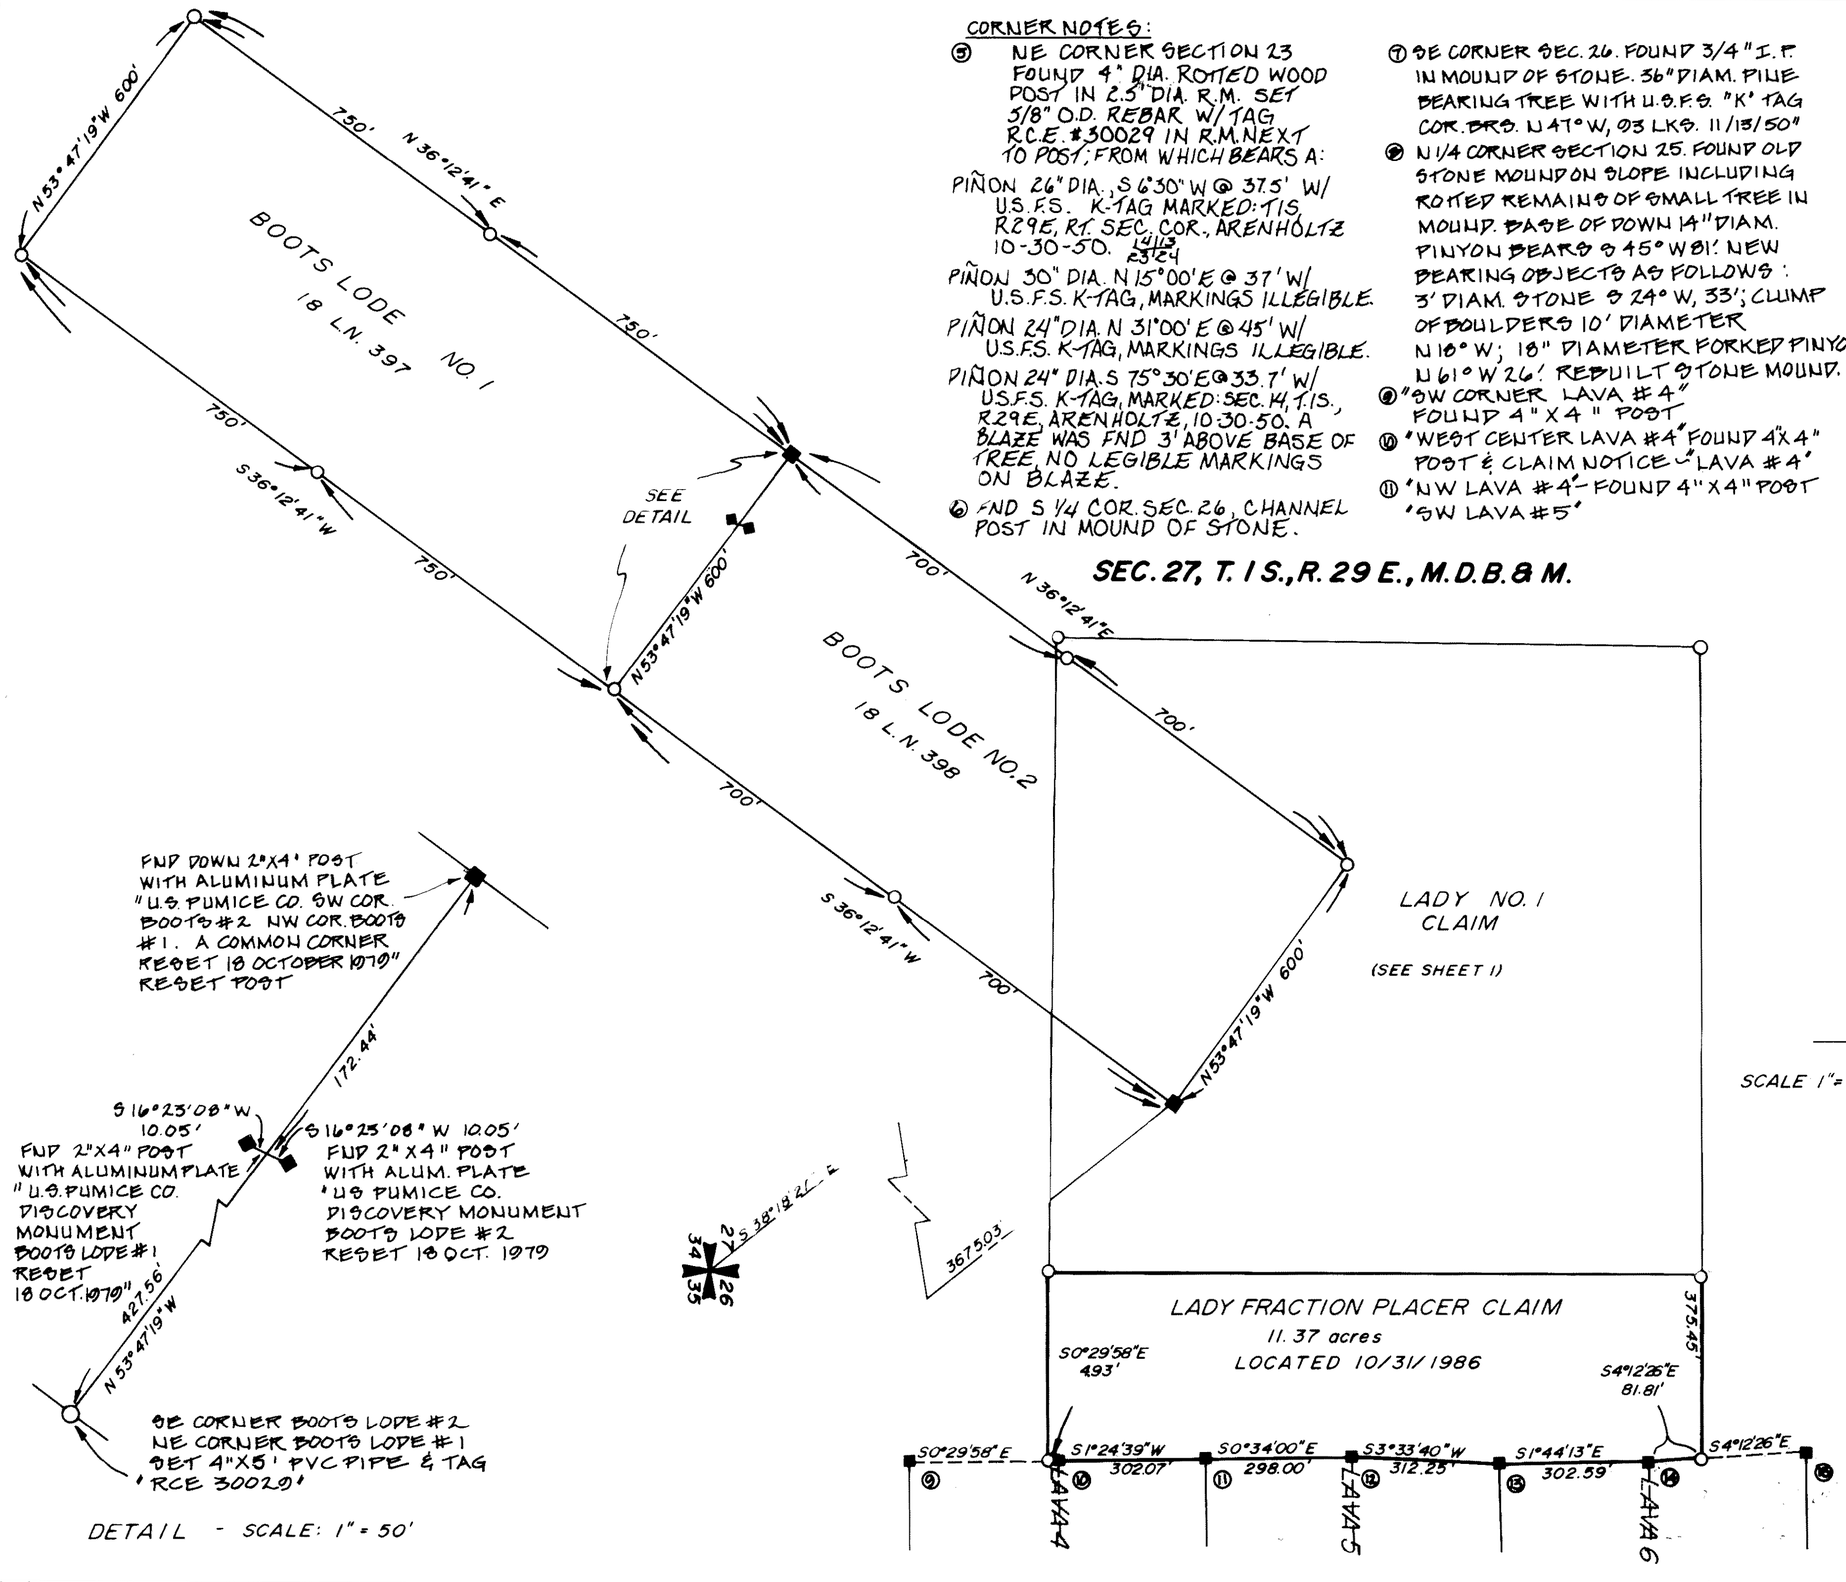

LEGEND:

○ SET 4" DIAM x 5' PVC PIPE WITH TAG RCE 30029

■ FOUND CLAIM MARKER AS DESCRIBED

DETAIL - SCALE: 1" = 50'

RECORD OF SURVEY 35-11

OF MINING CLAIMS IN A PORTION OF SECTIONS 26 & 27, T. 1 S., R. 29 E., M.D.B. & M. IN UNINCORPORATED TERRITORY OF MONO COUNTY, CALIFORNIA